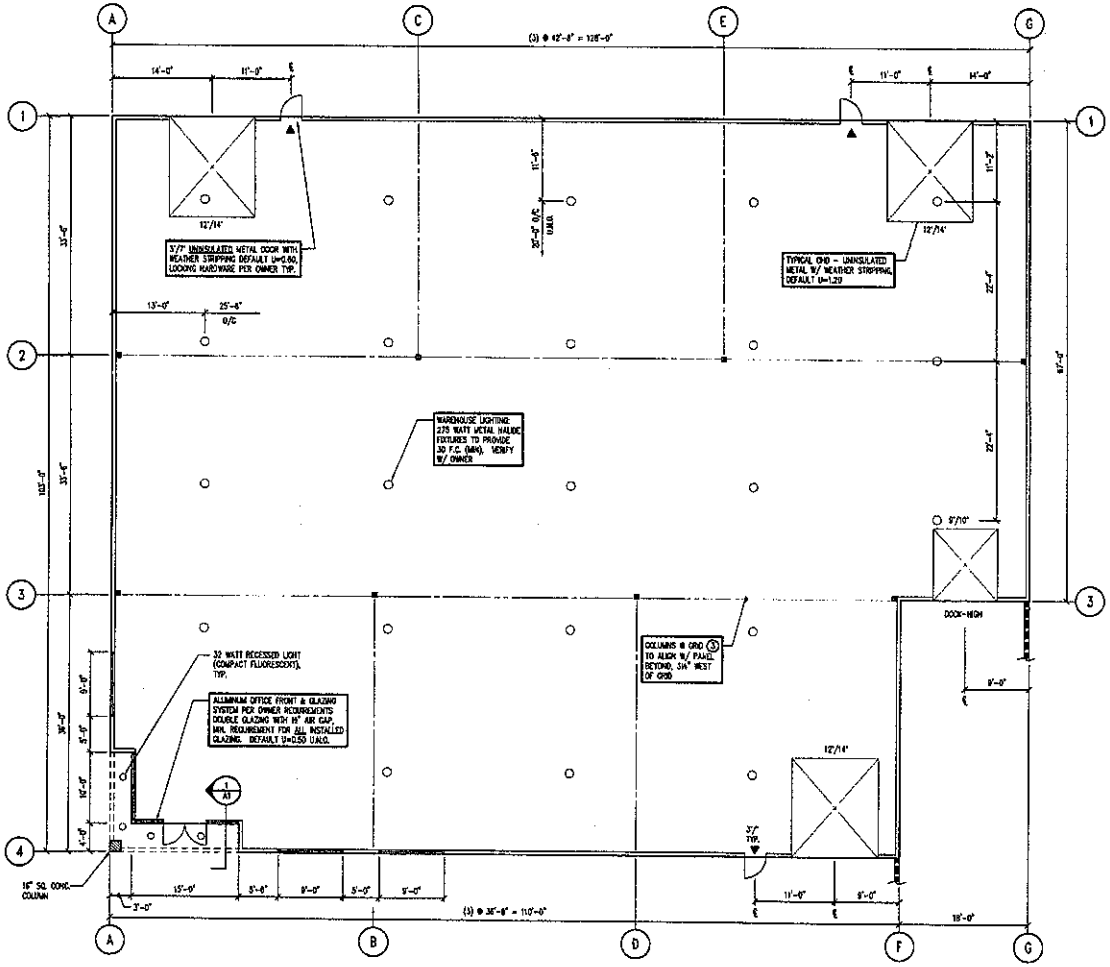

FLOOR PLAN - BUILDING "D"

1/8"=1'-0" (12,742 S.F., 16' MIN. CLEAR)

REV.	DATE	BY	DESCRIPTION

POE Engineering, Inc.
CIVIL & STRUCTURAL ENGINEERING/CONSULTING
1314 8TH STREET N.E., SUITE 201
AUBURN, WASHINGTON 98002
(253) 833-4052 / FAX (253) 833-4053

JOB TITLE: SUMNER PLAINS INDUSTRIAL PARK - BUILDING "D"

14320 32ND STREET EAST, AUBURN, WA.

SHEET TITLE: FLOOR PLAN

STATE OF WASHINGTON — ALAN F. POE — REGISTERED PROFESSIONAL ENGINEER — EXPIRES 3/8/2007

DATE: MARCH 2006

DRAWN BY: G.M.O

DESIGN BY: A.F.P.

JOB NO.: 05-0290

SHEET NO.: A1